Curtain wall exterior on this side

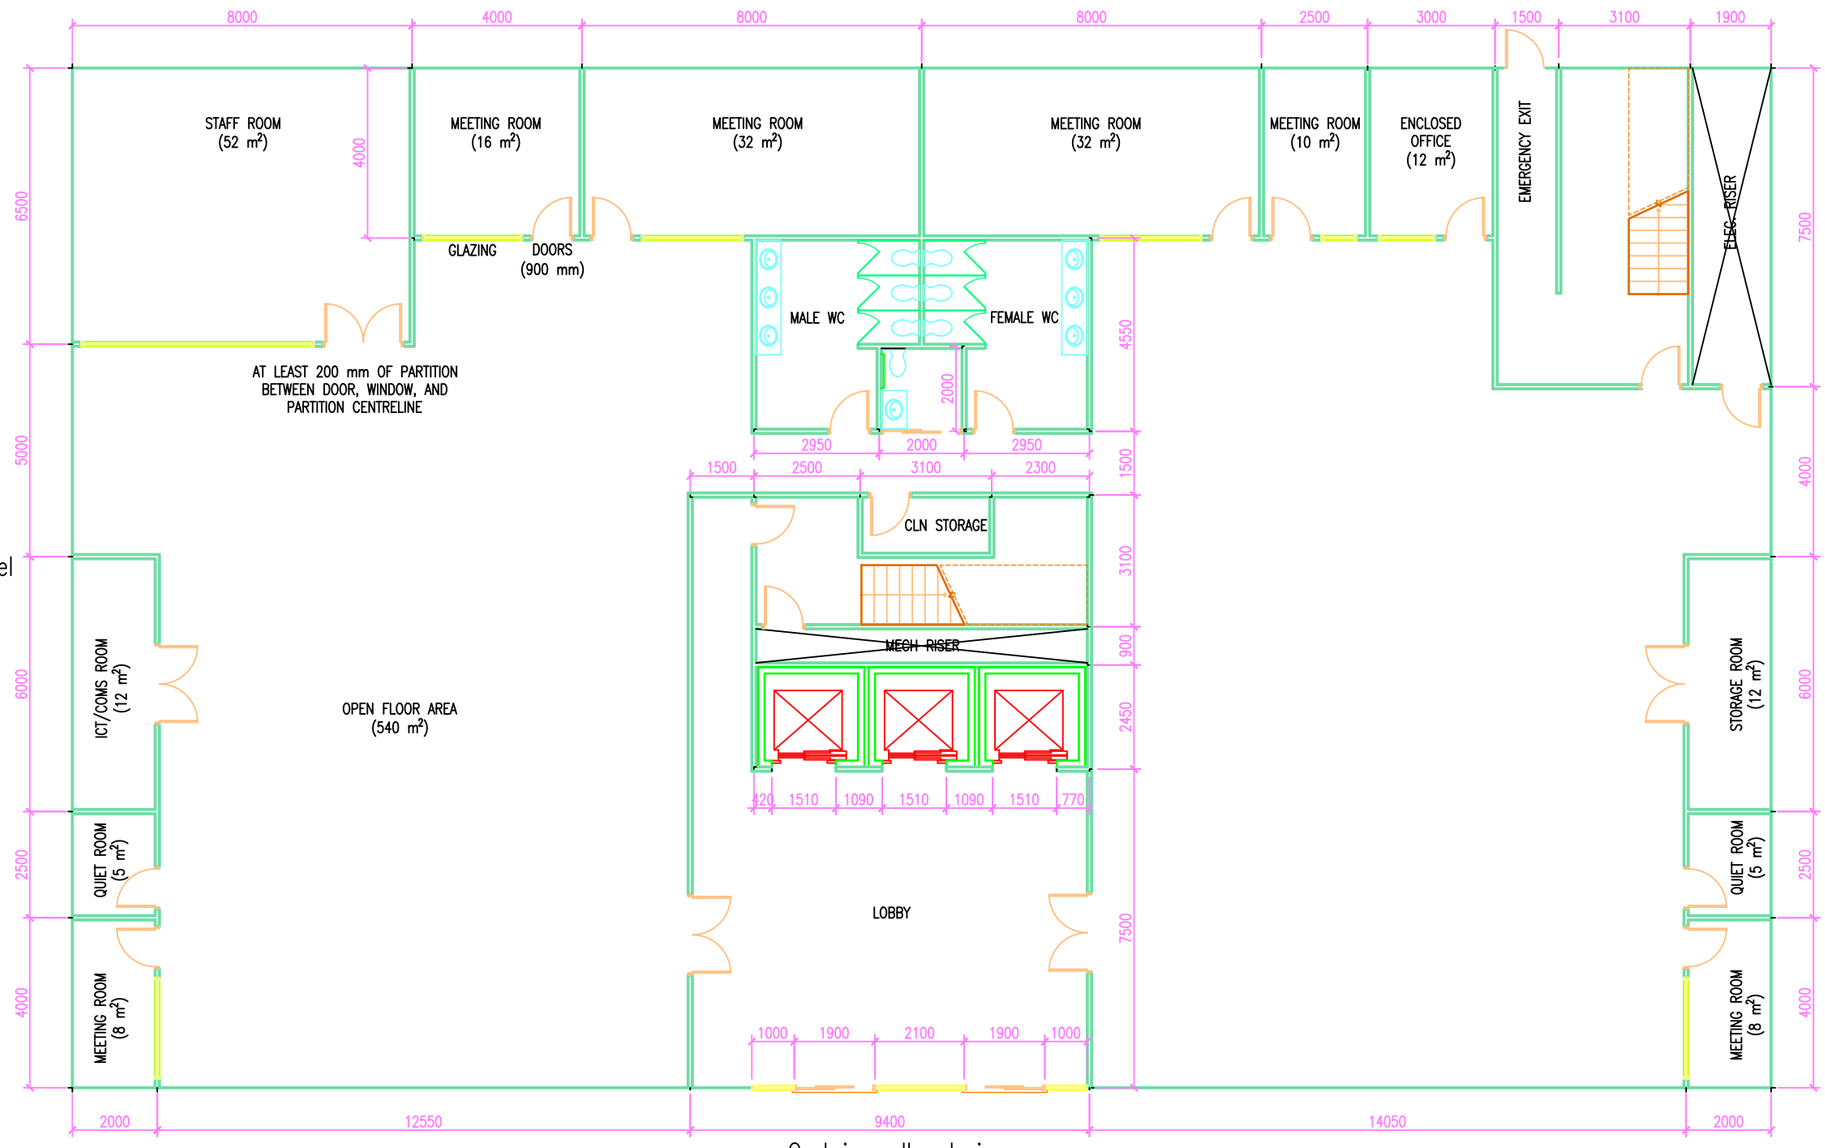

Precast concrete panel exterior on this side

Precast concrete panel exterior on this side

Curtain wall exterior on this side (facing main road)

1:200 SCALE