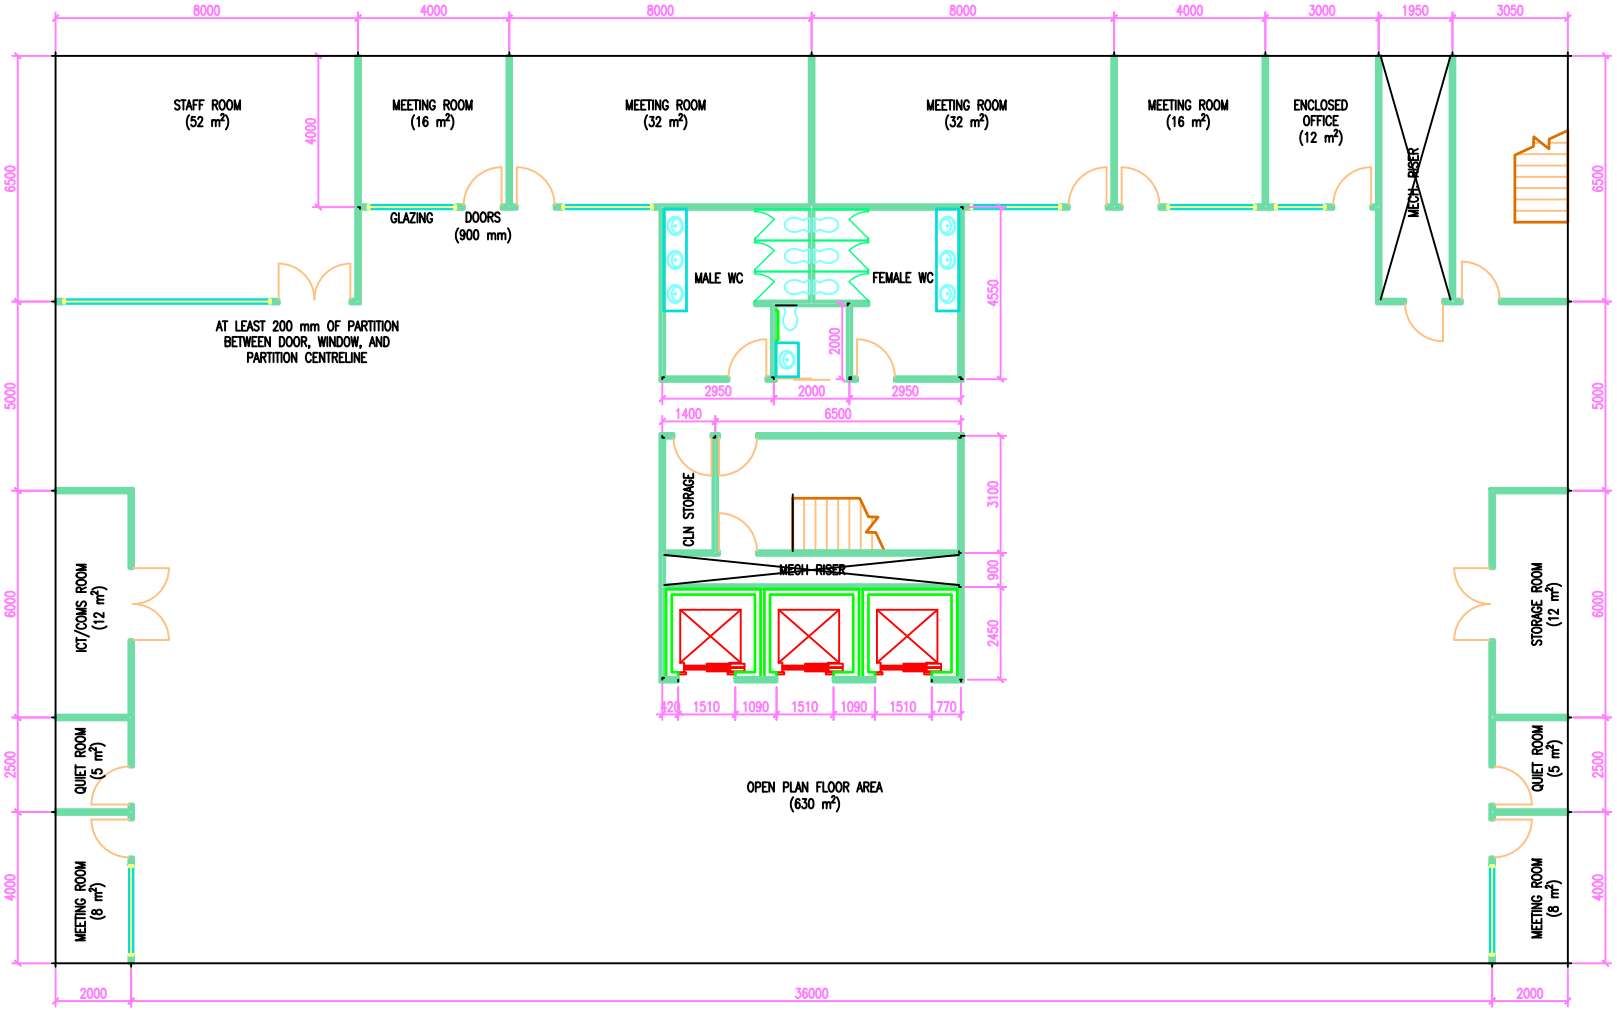

UPPER FLOOR LAYOUT
(SCALE 1:200, UNITS IN MM)